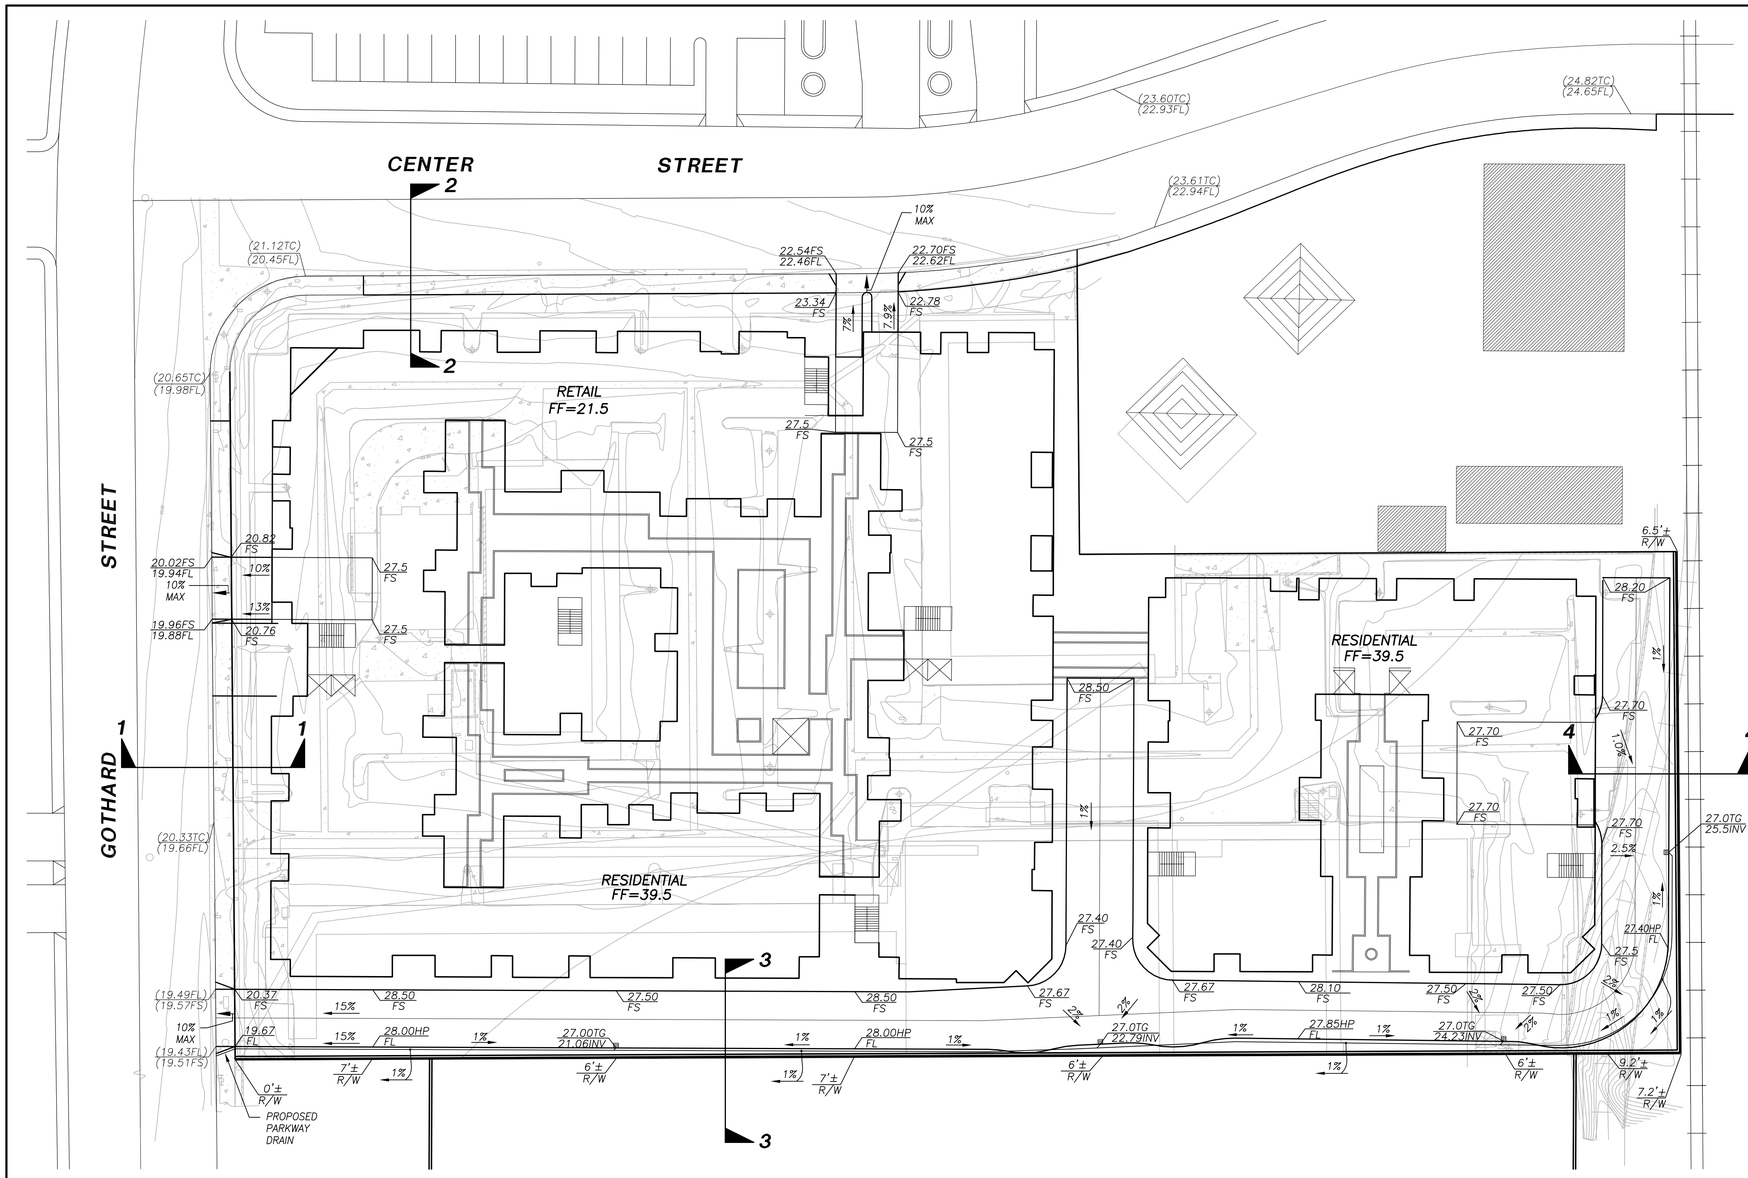

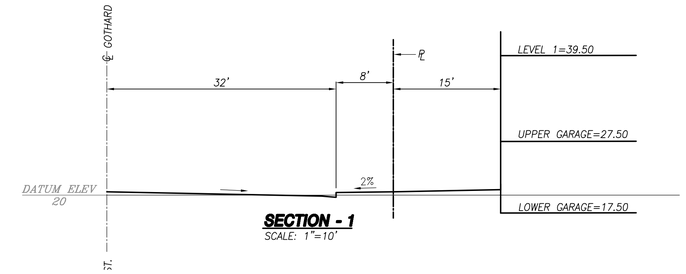

SECTION - 1
SCALE: 1"=10'

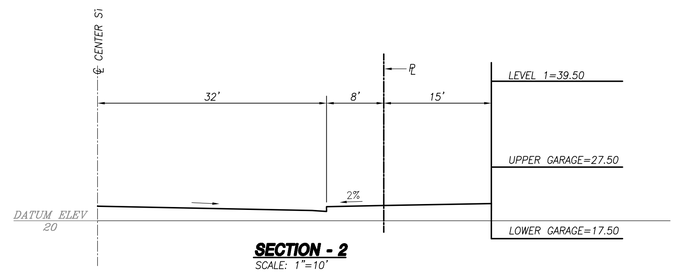

SECTION - 2
SCALE: 1"=10'

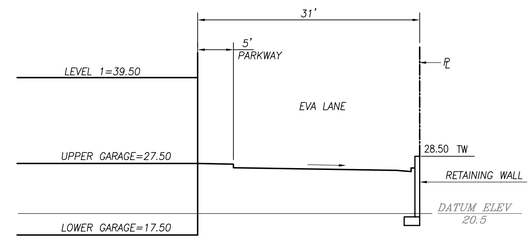

SECTION - 3
SCALE: 1"=10'

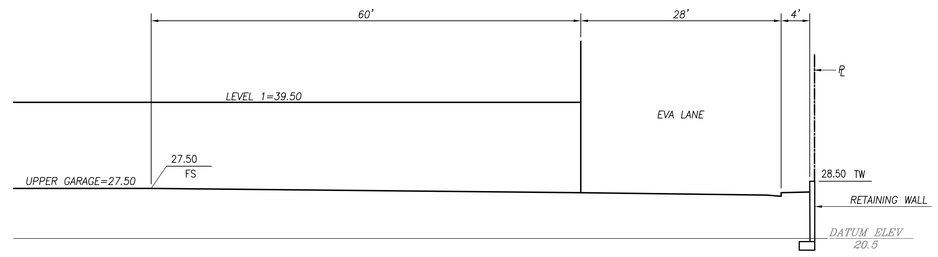

SECTION - 4
SCALE: 1"=10'

PRELIMINARY EARTHWORK QUANTITIES

CUT..... 80,000 CY
FILL..... 5,000 CY

SCALE: 1" = 30'

NO.	DATE	REVISIONS	APPR.	DATE

DRAWN BY:	DATE XX/XX/XX
DESIGNED BY:	DATE XX/XX/XX
CHECKED BY:	DATE XX/XX/XX

REGISTERED PROFESSIONAL ENGINEER JOHN C OLIVIER NO. 044568 Exp. 03/31/08 CIVIL STATE OF CALIFORNIA

Plans prepared by:
Job Number: 863.01
FUSCOE ENGINEERING
16795 Von Karman, Suite 100
Irvine, California 92606
tel 949.474.1960 • fax 949.474.5315
www.fuscoe.com

PRELIMINARY GRADING PLAN

CITY OF HUNTINGTON BEACH
PUBLIC WORKS DEPARTMENT

PERMIT NO.
PLAN CHECK NO.
SHEET 1 OF 1

10/15/07
CITY OF HUNTINGTON BEACH
GRADING PLANS
PLAN SET A

P:\PROJECTS\863\01\ENG\GRADING\PGP\86301PG01PG.DWG (11-12-07 4:53:47PM) Plotted by: Fernando Reyes