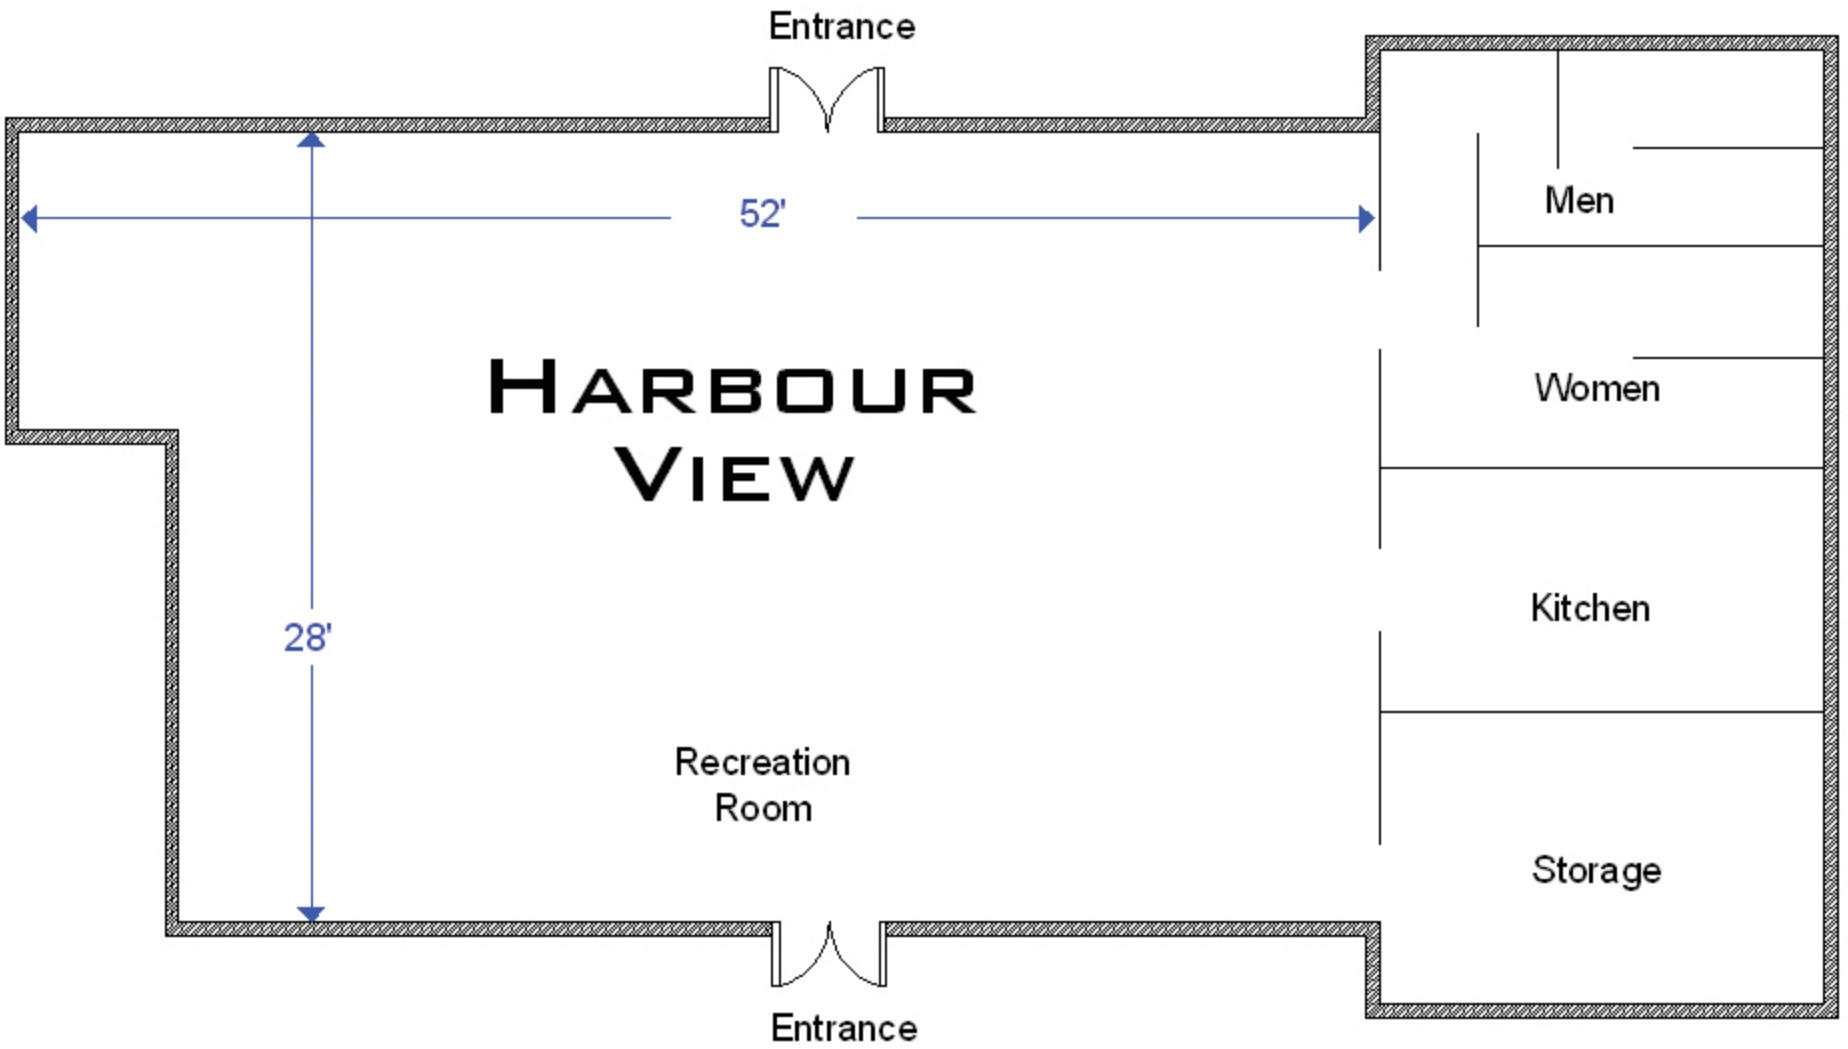
Entrance
52'
28'
HARBOUR
VIEW
Recreation
Room
Entrance
Men
Women
Kitchen
Storage