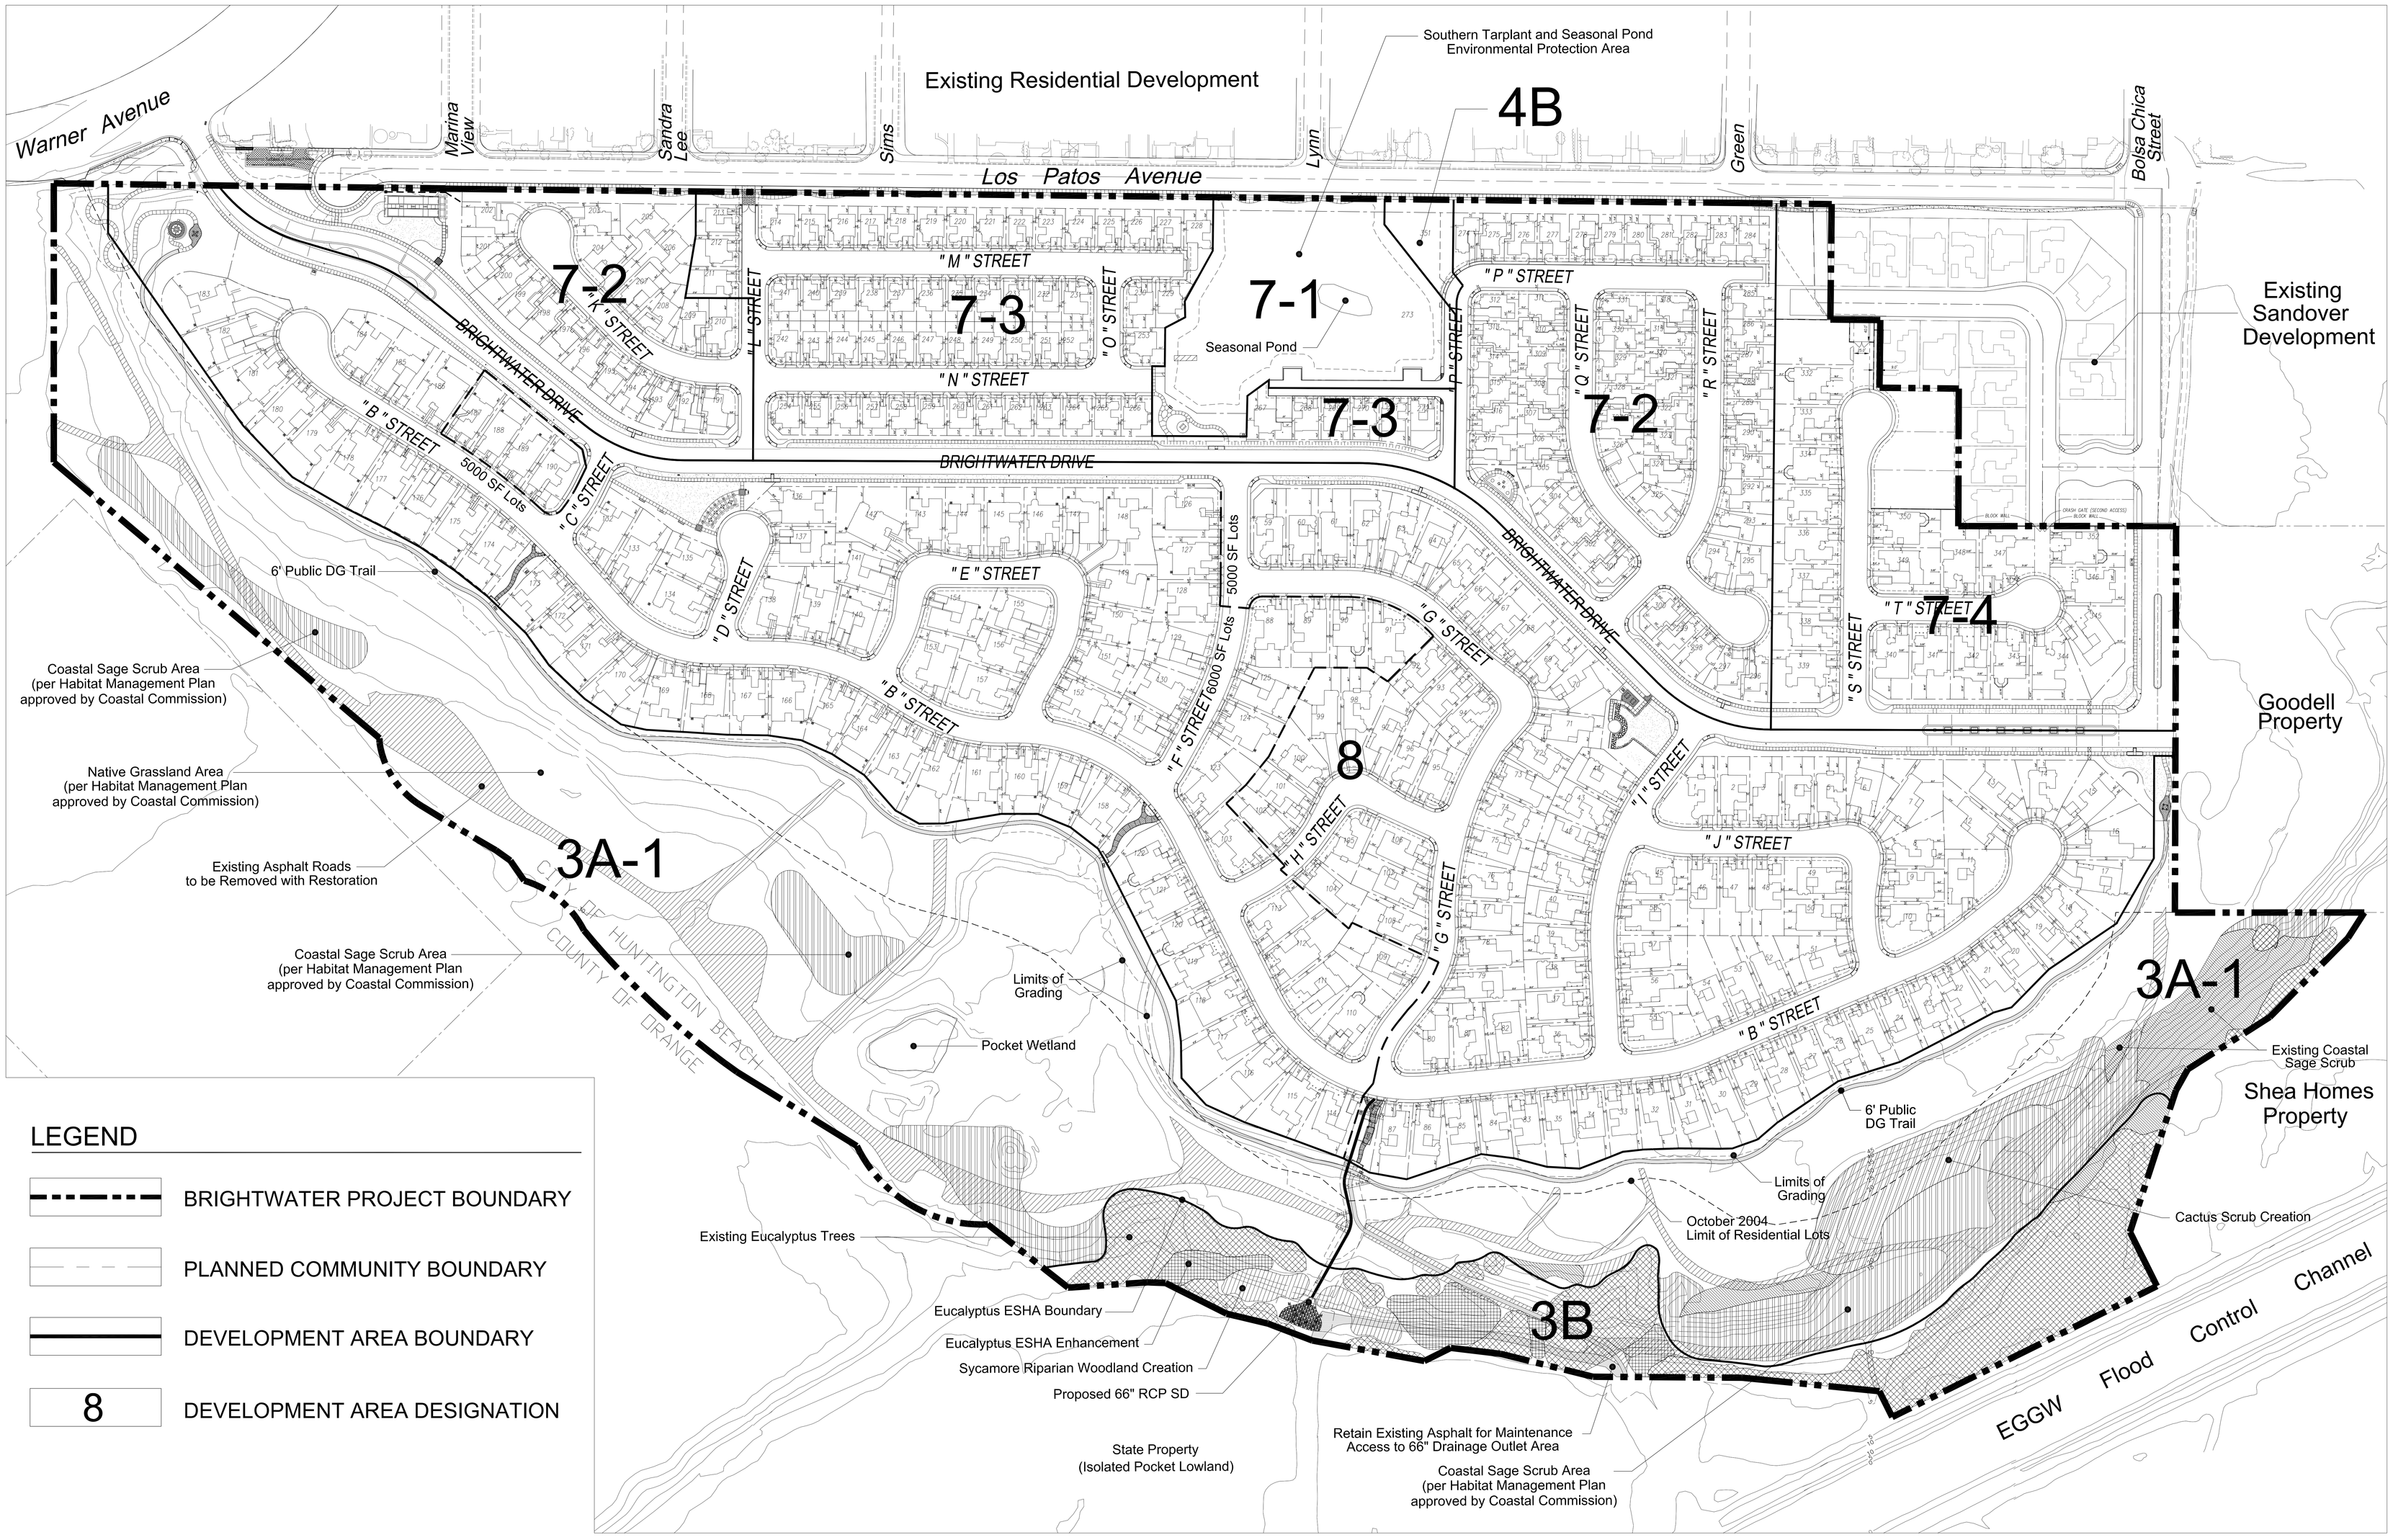

BRIGHTWATER SPECIFIC PLAN

Final Project-Level Site Development Plan

HEARTHSIDE HOMES

FORMA

0 80 160

2007-06-01

S:\clients\hearthside_07541\0754002\07_planning_cad\products\specific_plan\working\devareamap-site_plan.dwg